

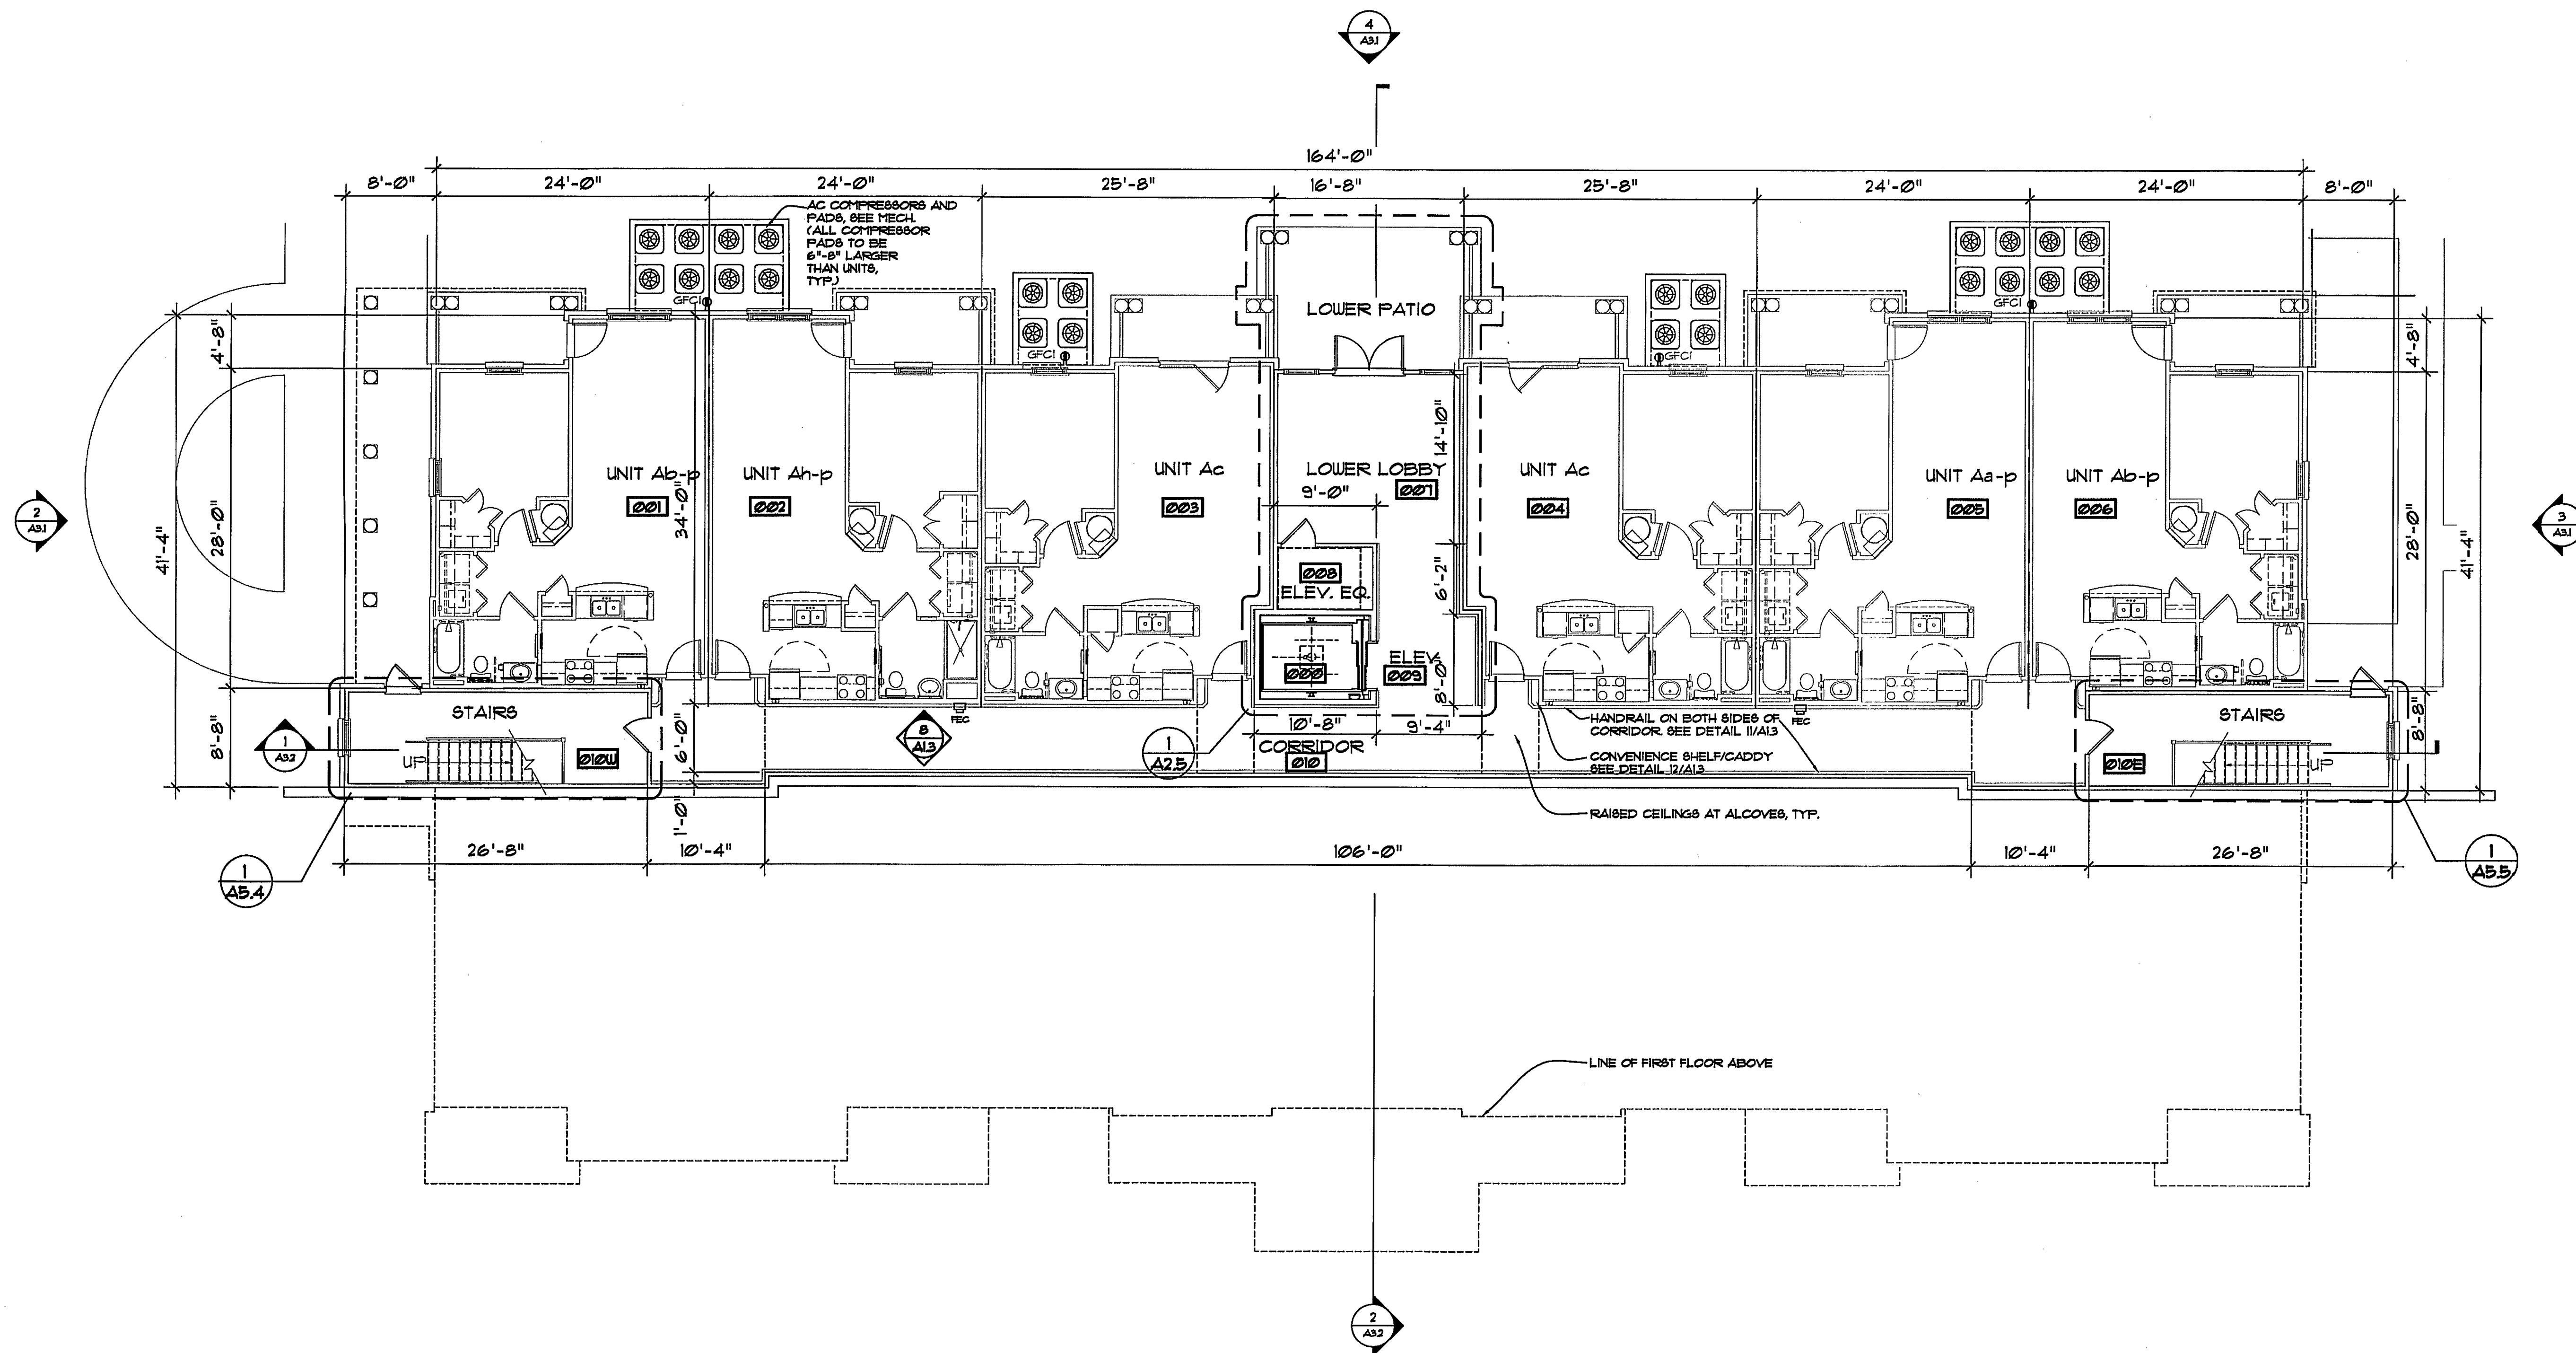


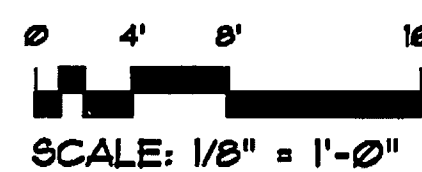

1 OVERALL GROUND FLOOR PLAN
1/8" = 1'-0"

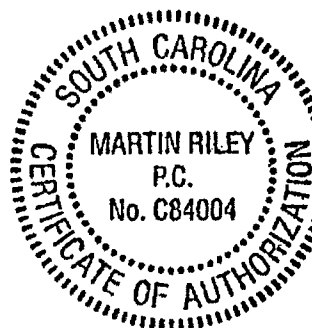

MARTIN RILEY ASSOCIATES - ARCHITECTS, P.C.
25 CHURCH STREET SUITE 200 DECATUR GEORGIA 30030-3329 404-373-2800
CHARLESTON PLACE
GREENVILLE, SOUTH CAROLINA


MARN
A2.1

RELEASED FOR CONSTRUCTION


GROUND FLOOR PLAN

PROJECT	2005-045
DATE	4/24/06
DRAWN BY	JO/EAR

PLOTTED: Apr. 26, 2006 - 11:23pm LOCATION: P:\TCG\2005-045 Greenville SC\ 2005-045_A21.dwg Plotted By: Jaconnell - Copyright 2006

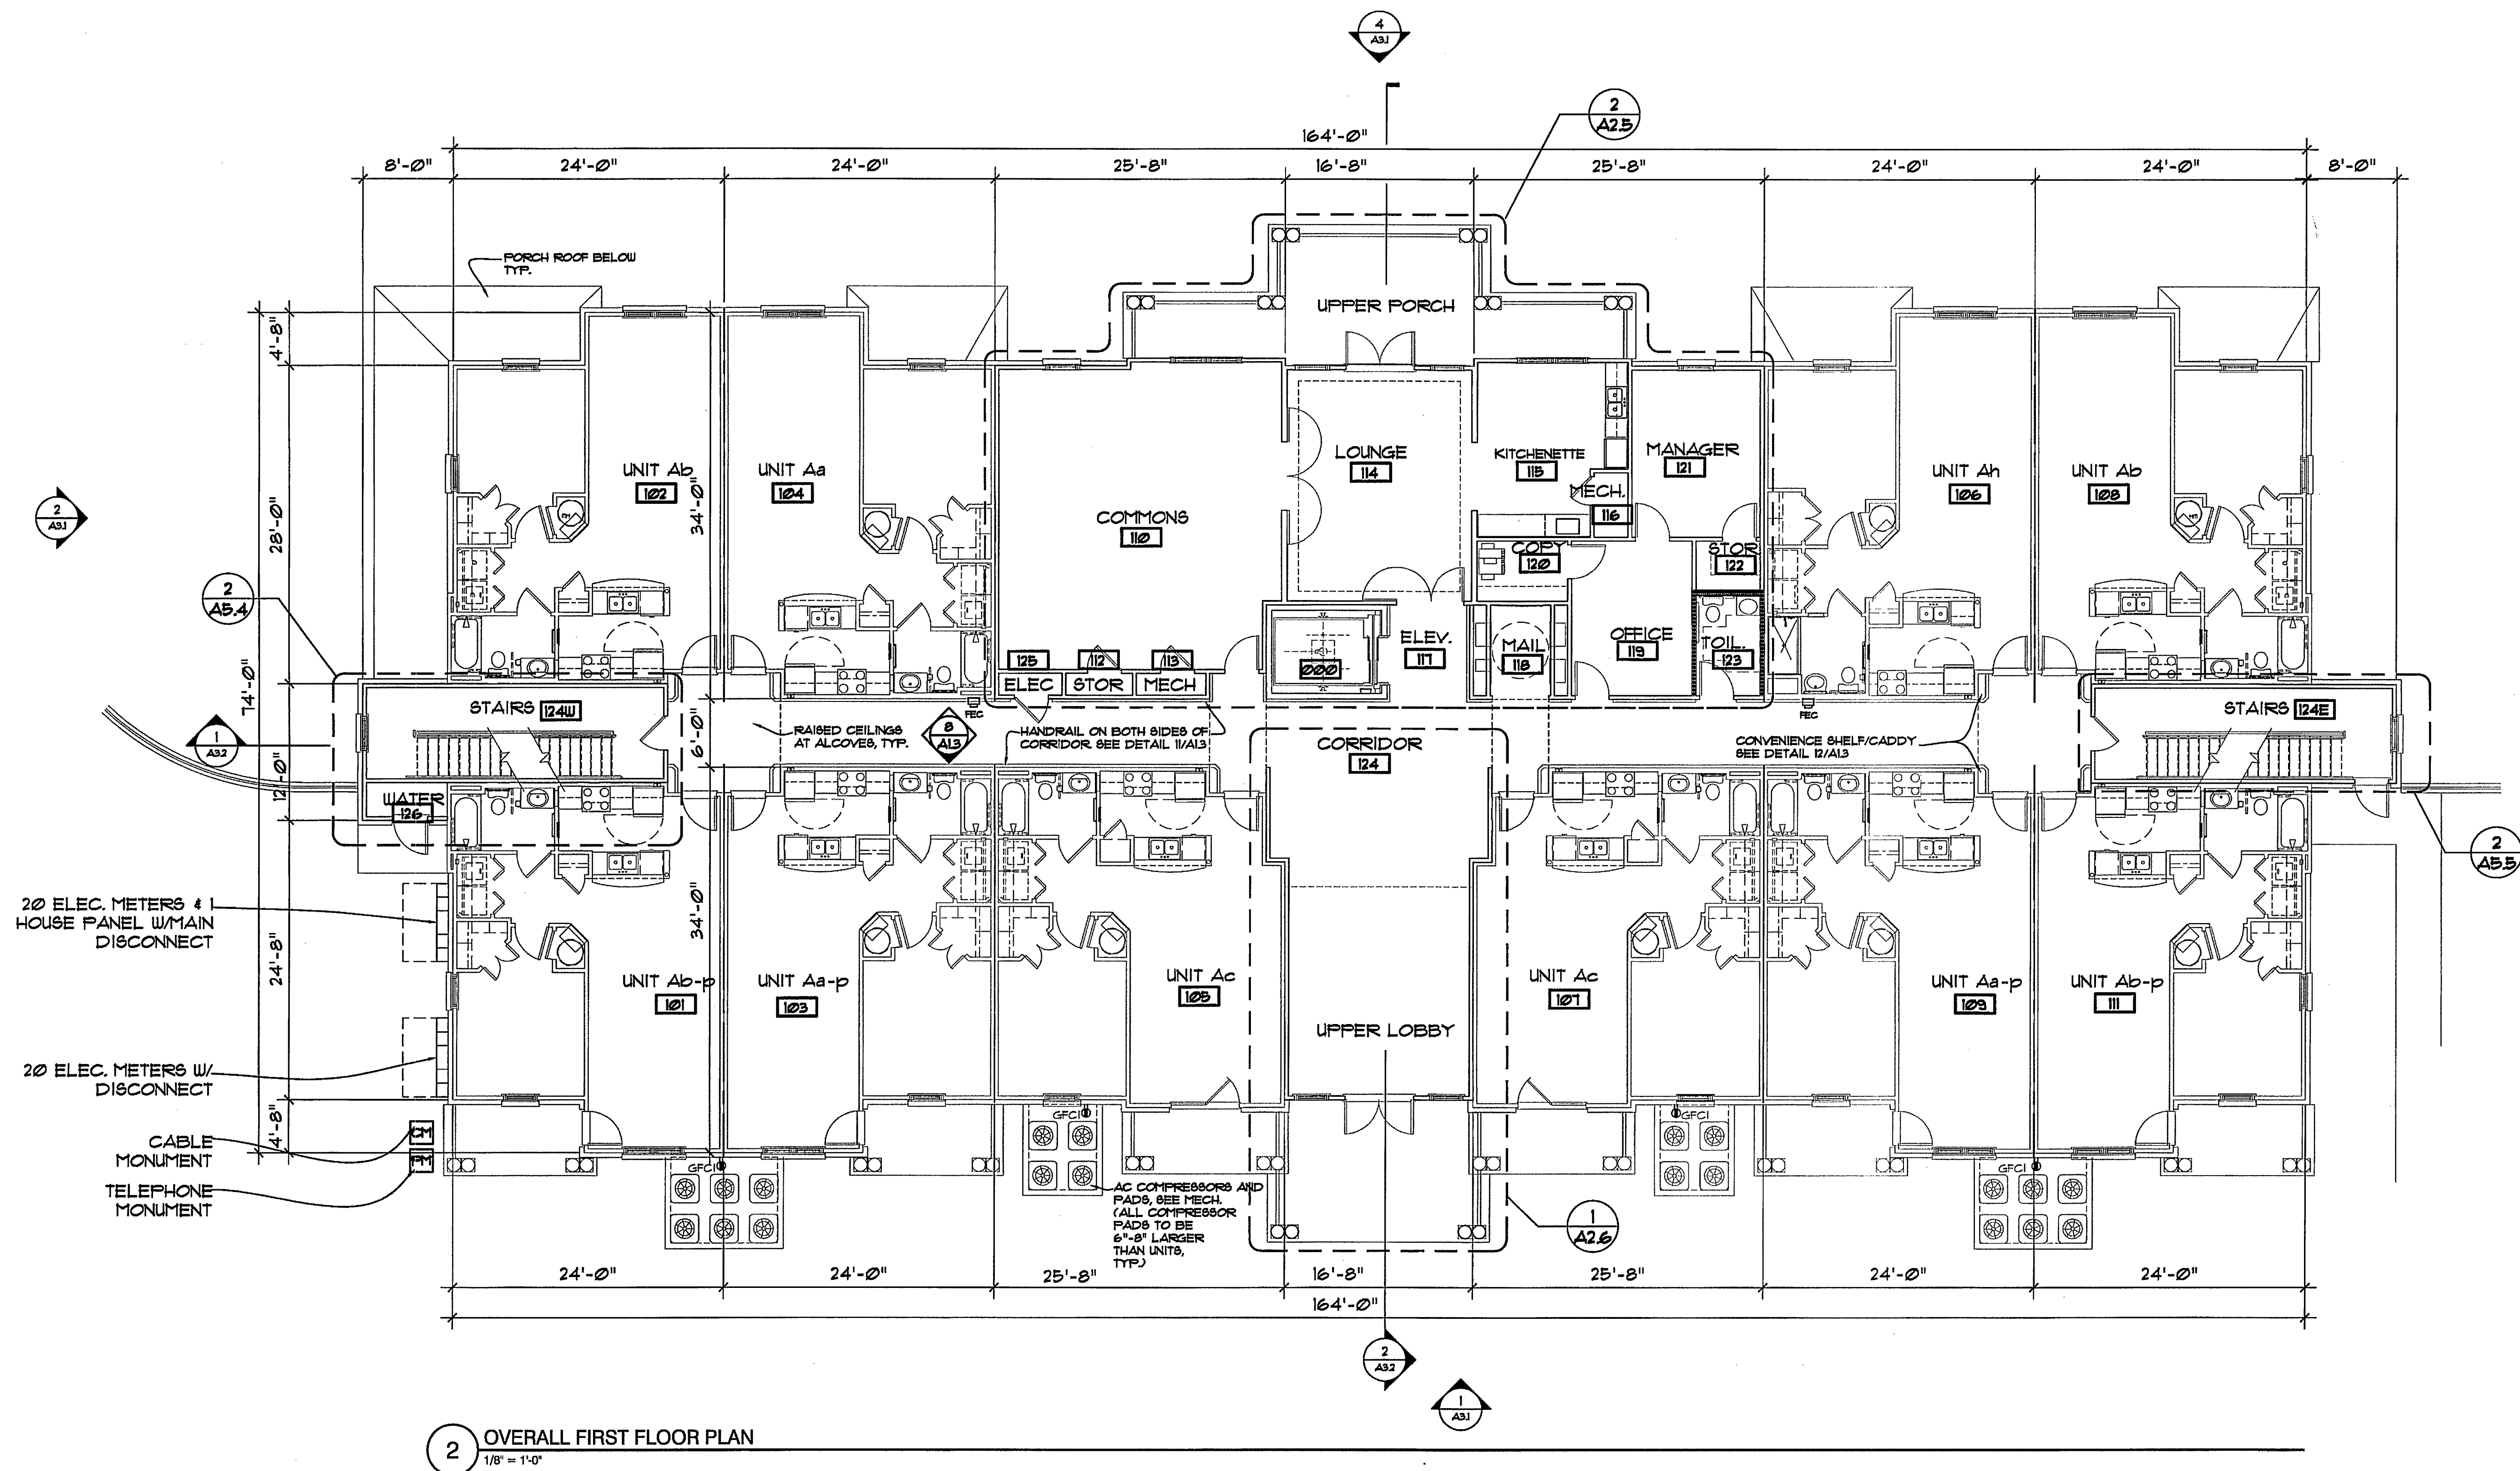

PLOTTED: Apr 26, 2006 - 11:23pm LOCATION: P:\TGS\2005-045 Greenville SC\ 2005-045_A23.dwg Plotted By: Jaconnell - Copyright 2005

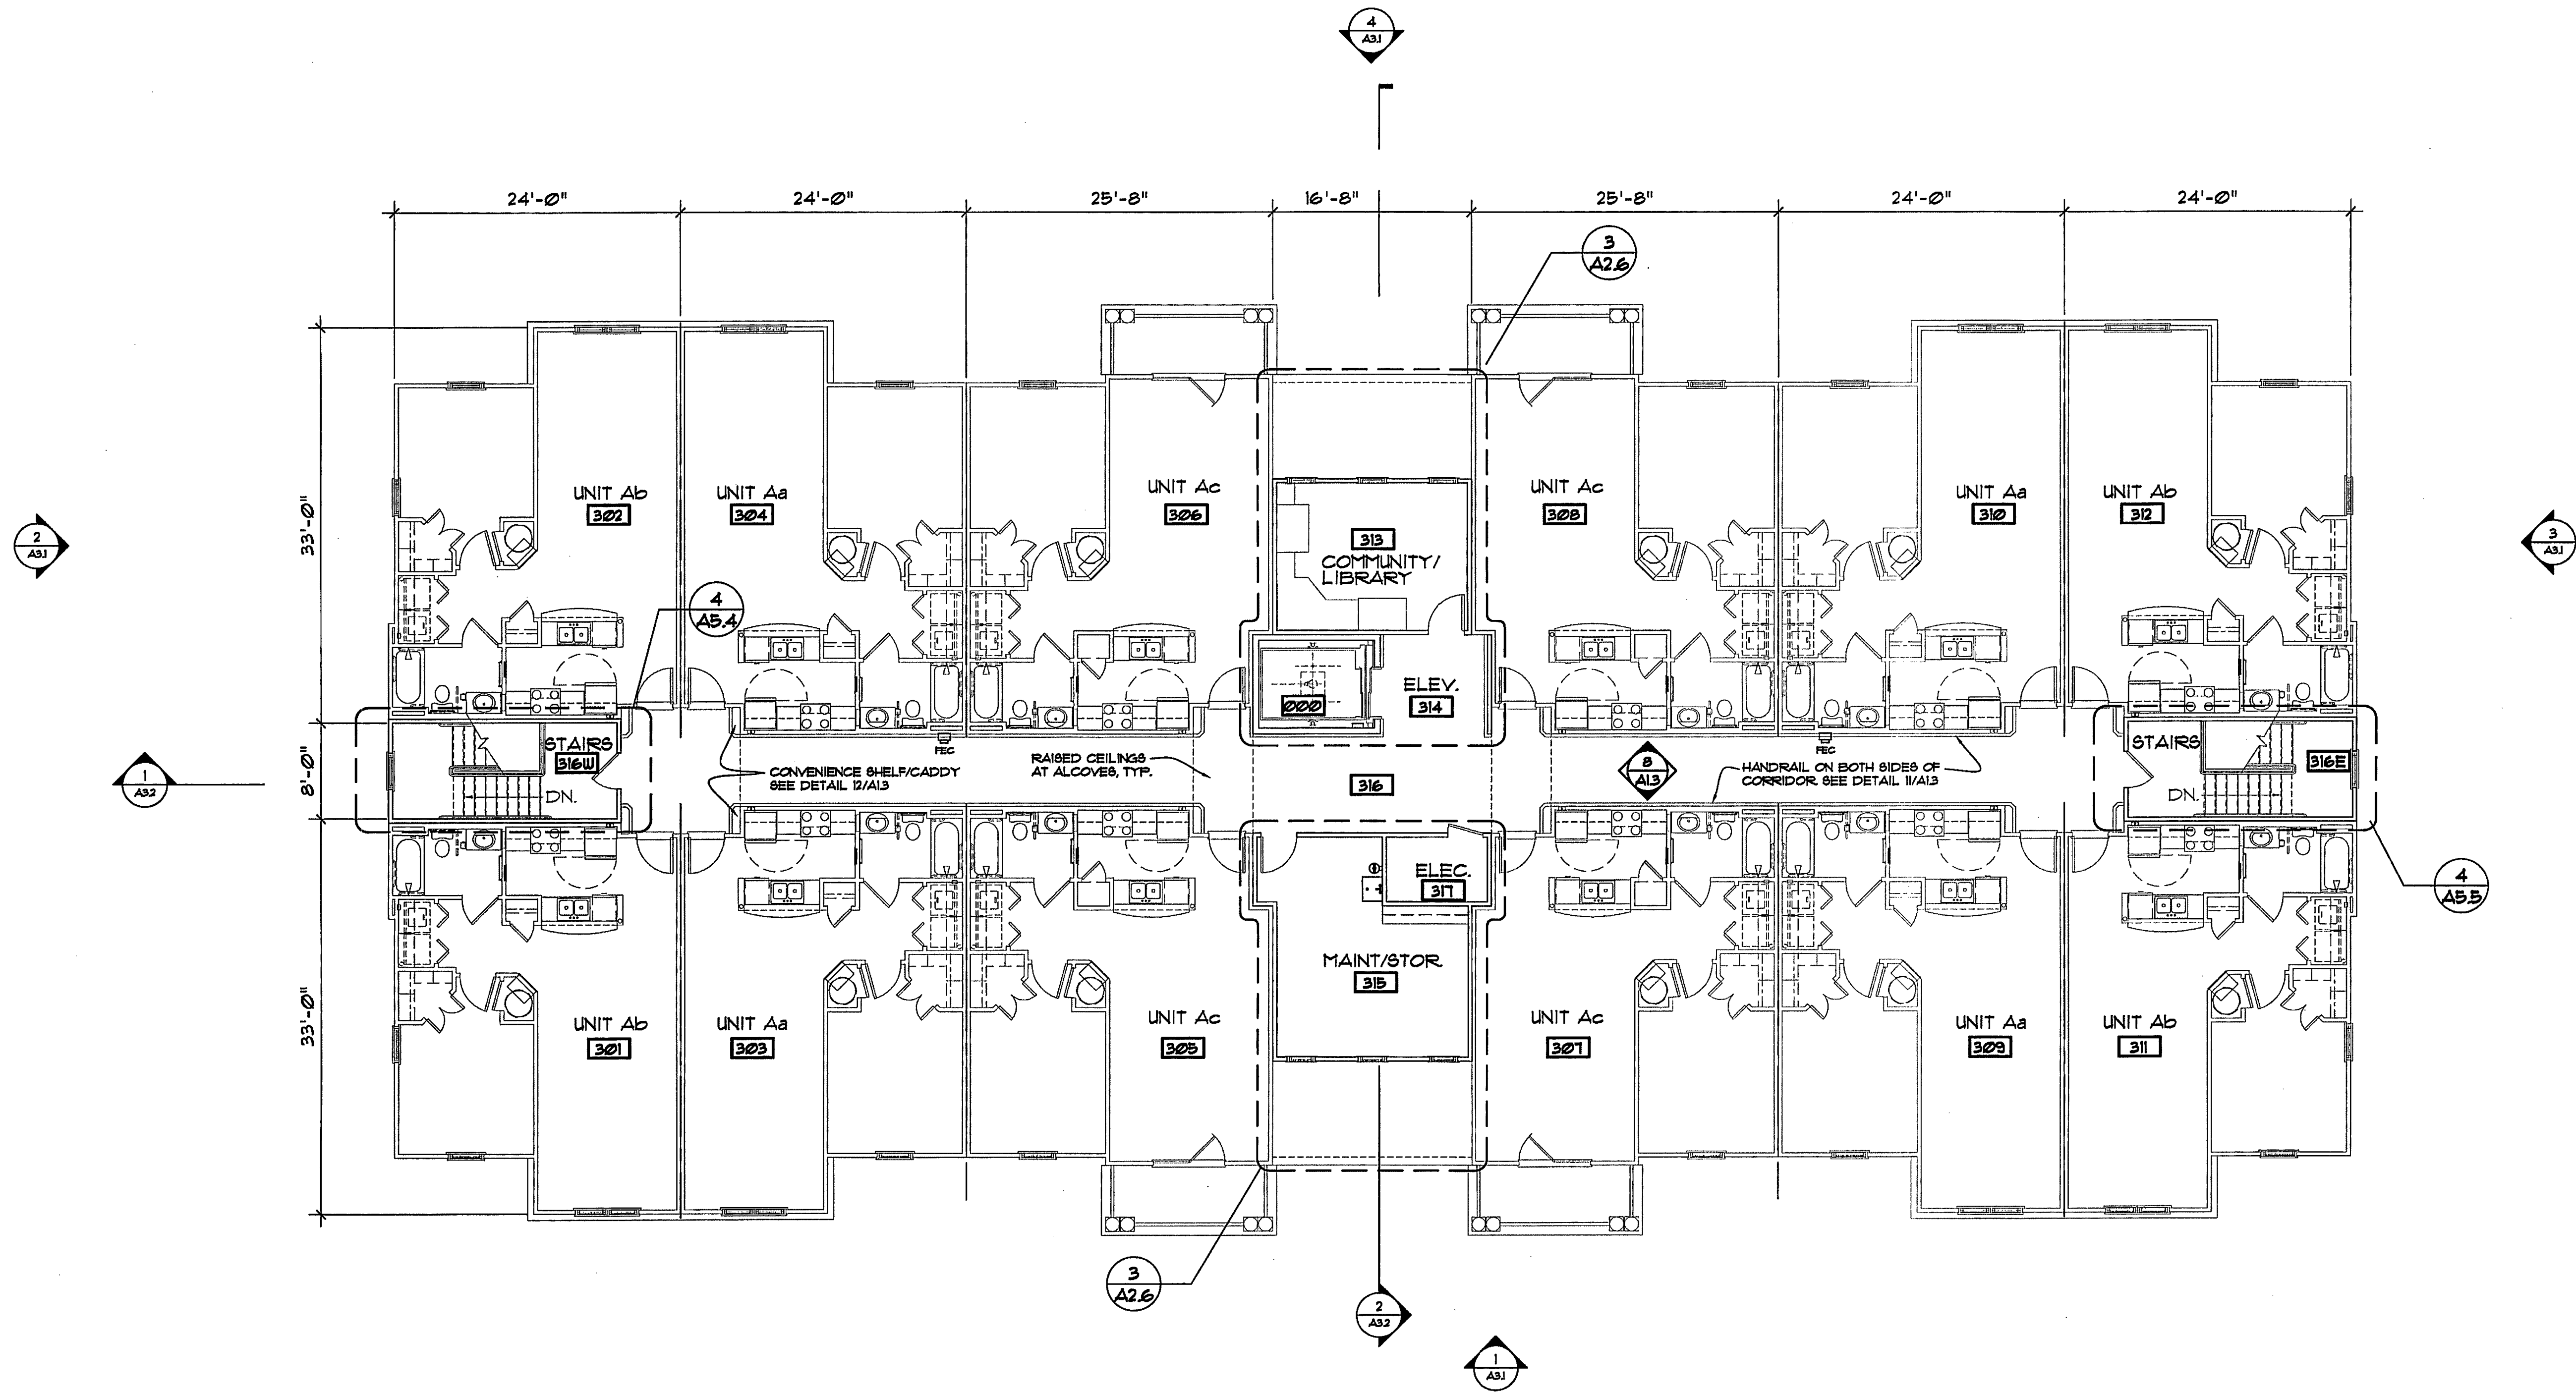

2 OVERALL THIRD FLOOR PLAN
1/8" = 1'-0"

0 4' 8' 16'
SCALE: 1/8" = 1'-0"



MARTIN RILEY ASSOCIATES - ARCHITECTS, P.C.
215 CHURCH STREET SUITE 200 DECATUR GEORGIA 30030-3329 404-373-2800
CHARLESTON PLACE
GREENVILLE, SOUTH CAROLINA

MARTIN RILEY
RELEASED FOR CONSTRUCTION
A2.4

SECOND FLOOR PLAN

REVISIONS					
PROJECT	2005-045				
DATE	4/24/06				
DRAWN BY	JO/EAR				